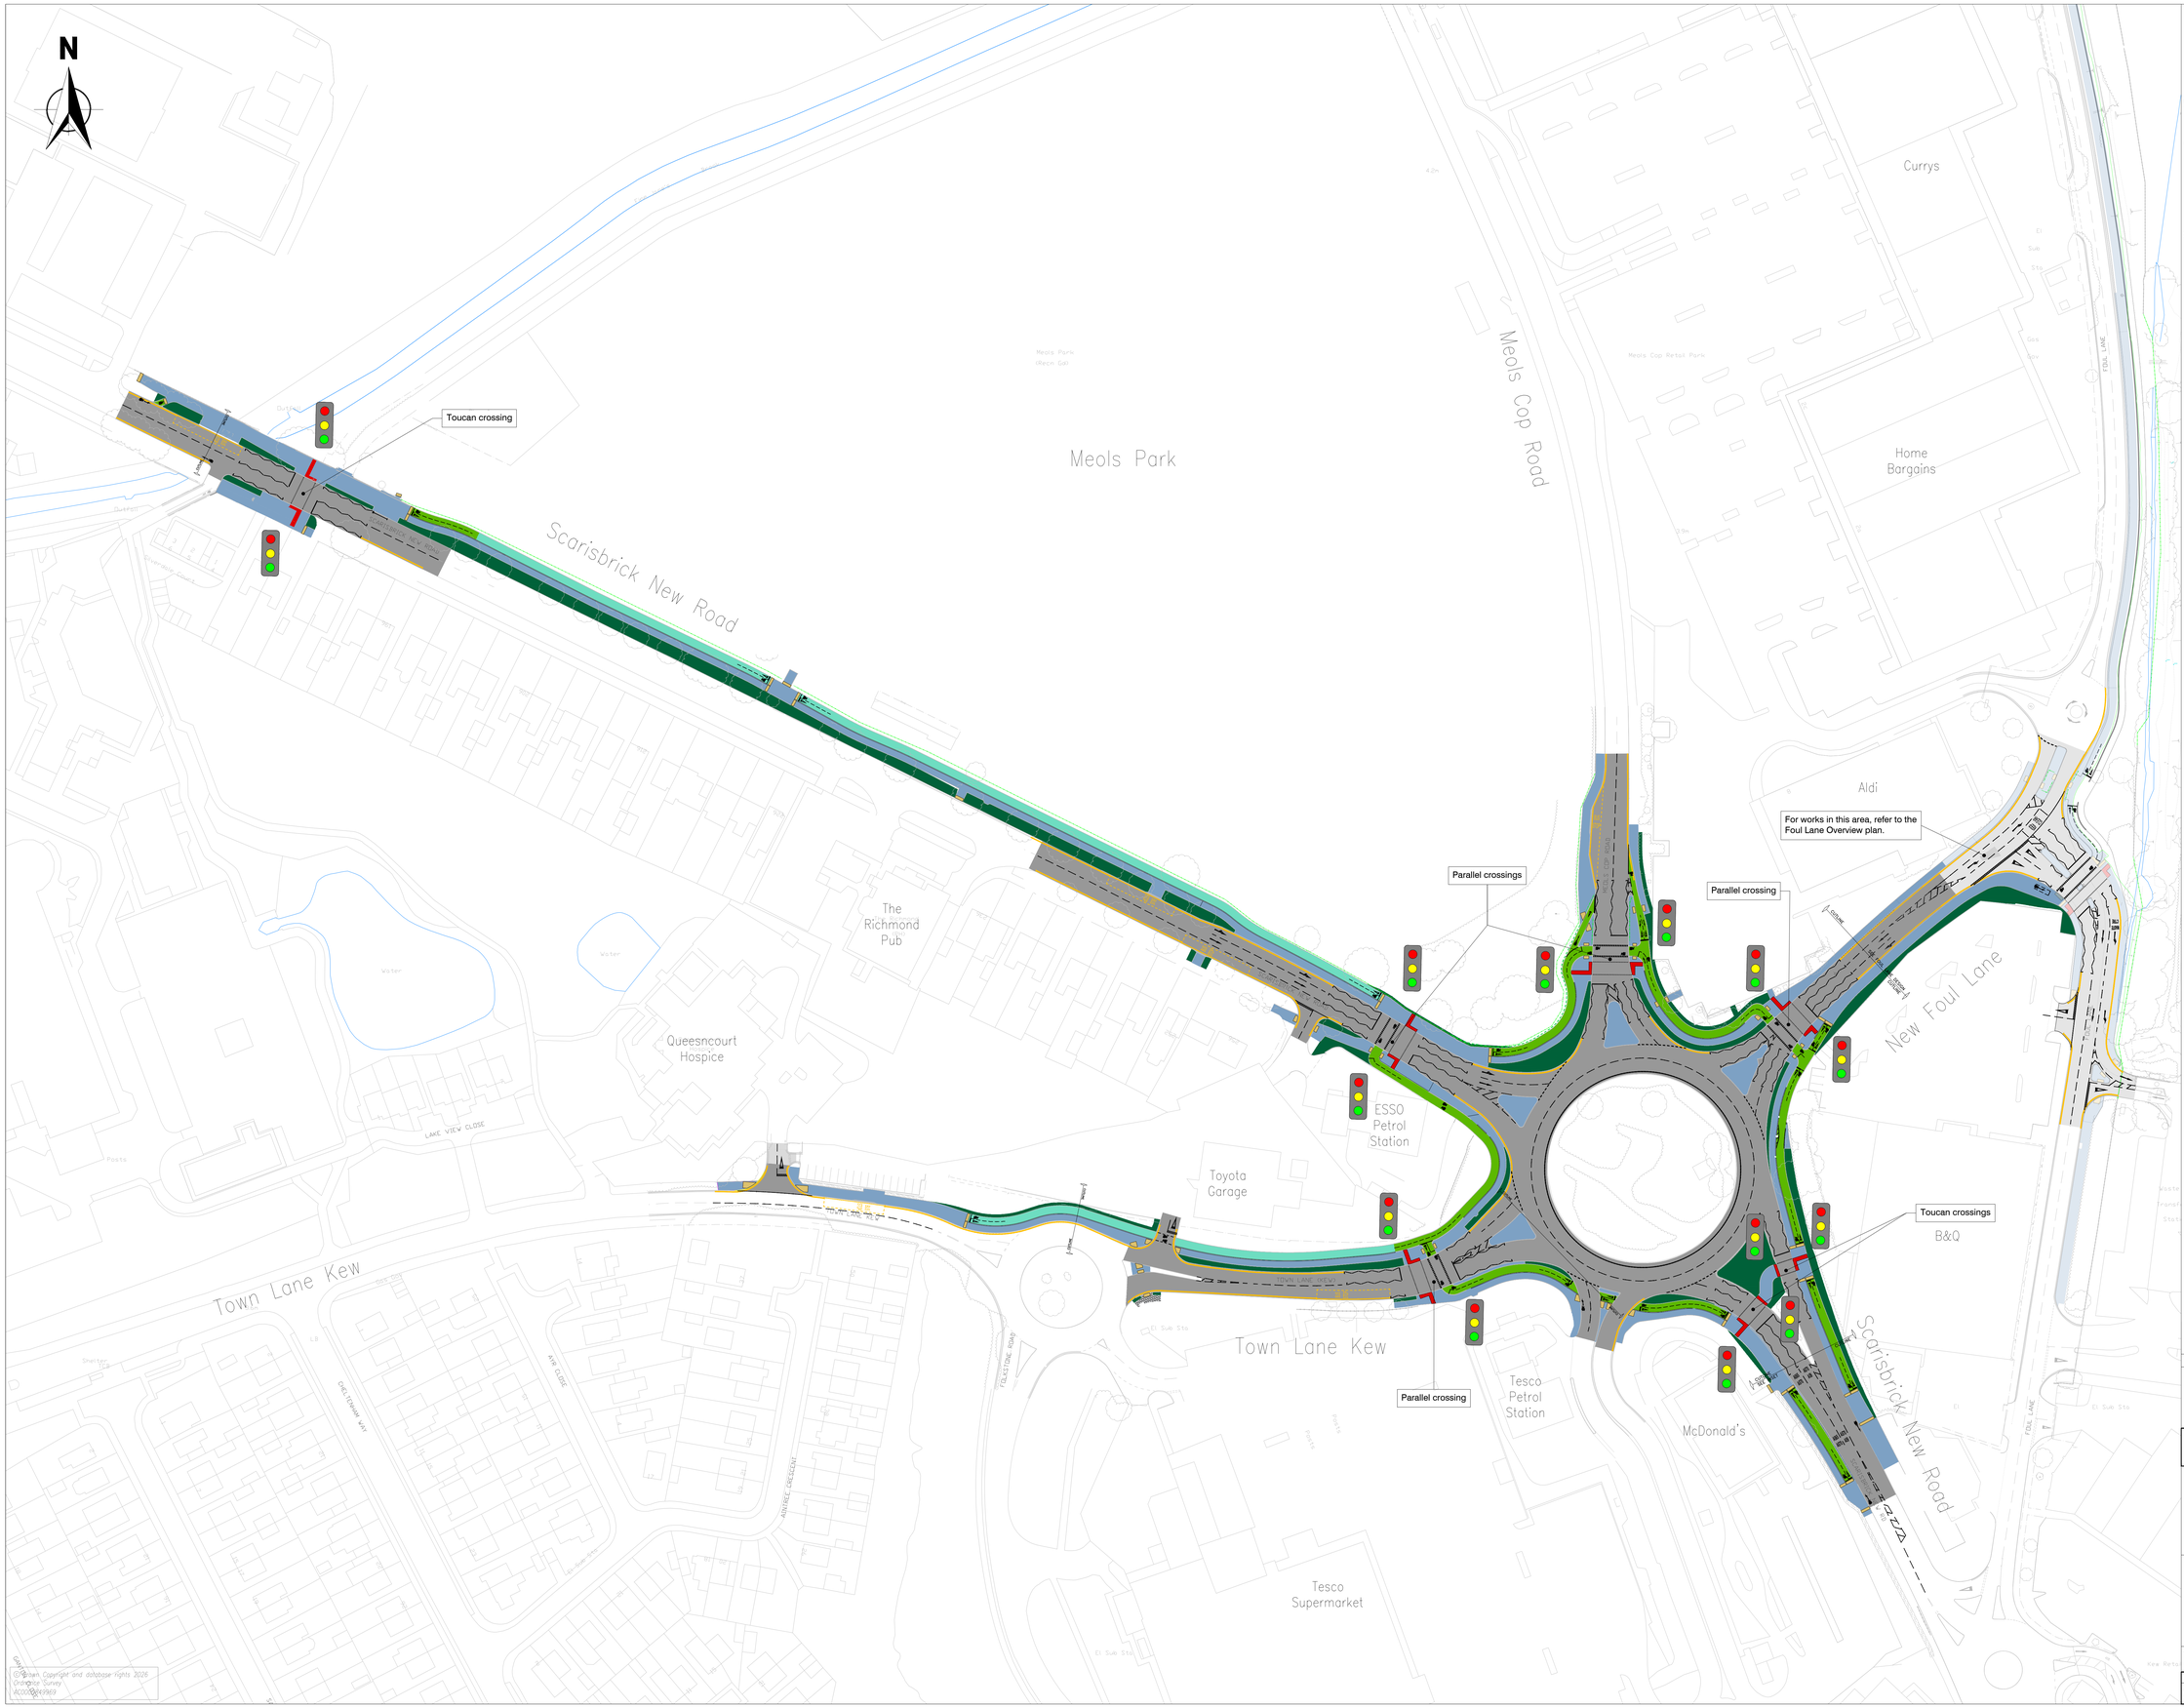

NOTES:

1. This drawing is intended as a detailed design overview for public viewing and is not for construction purposes.
2. All existing private access points (including driveways) will remain as existing.
3. All new signalised crossings will be either toucan or parallel crossing which facilitate both pedestrians and cyclists.

GENERAL KEY:

- Red Coloured Tactile Paving
- Buff Coloured Tactile Paving
- Cycletrack Demarcation Blocks
- Proposed Pedestrian Guardrails
- Re-located Park Boundary Fence
- Traffic Signal (Indicative Location Only)

SURFACE FINISHES KEY:

- Carriageway Re-surfacing
- Footway (Asphalt Surfacing)
- New Segregated Cycleway (Asphalt Surfacing)
- New Green Coloured Cycleway (Green Asphalt Surfacing)
- New Paving Slab Footway
- Verge

Rev	Description	Date	Drawn	Approved

Sefton Council

Magdalen House, 30 Trinity Road, Bootle, Merseyside, L20 3NJ

Drawing Status

ISSUED FOR CONSTRUCTION

Scheme

SOUTHPORT EASTERN APPROACHES (SEA)
DETAILED DESIGN

Drawing Title

KEW ROUNDABOUT
SCHEME OVERVIEW

Scale	Designed	Drawn	Checked	Date
Not to scale		AM		Aug 2026

Project No	Originator	Type	Drawing No.	Rev
5217408	DES	DR	100	C01

© Crown Copyright and database rights 2026
Ordnance Survey
AC0000809969