


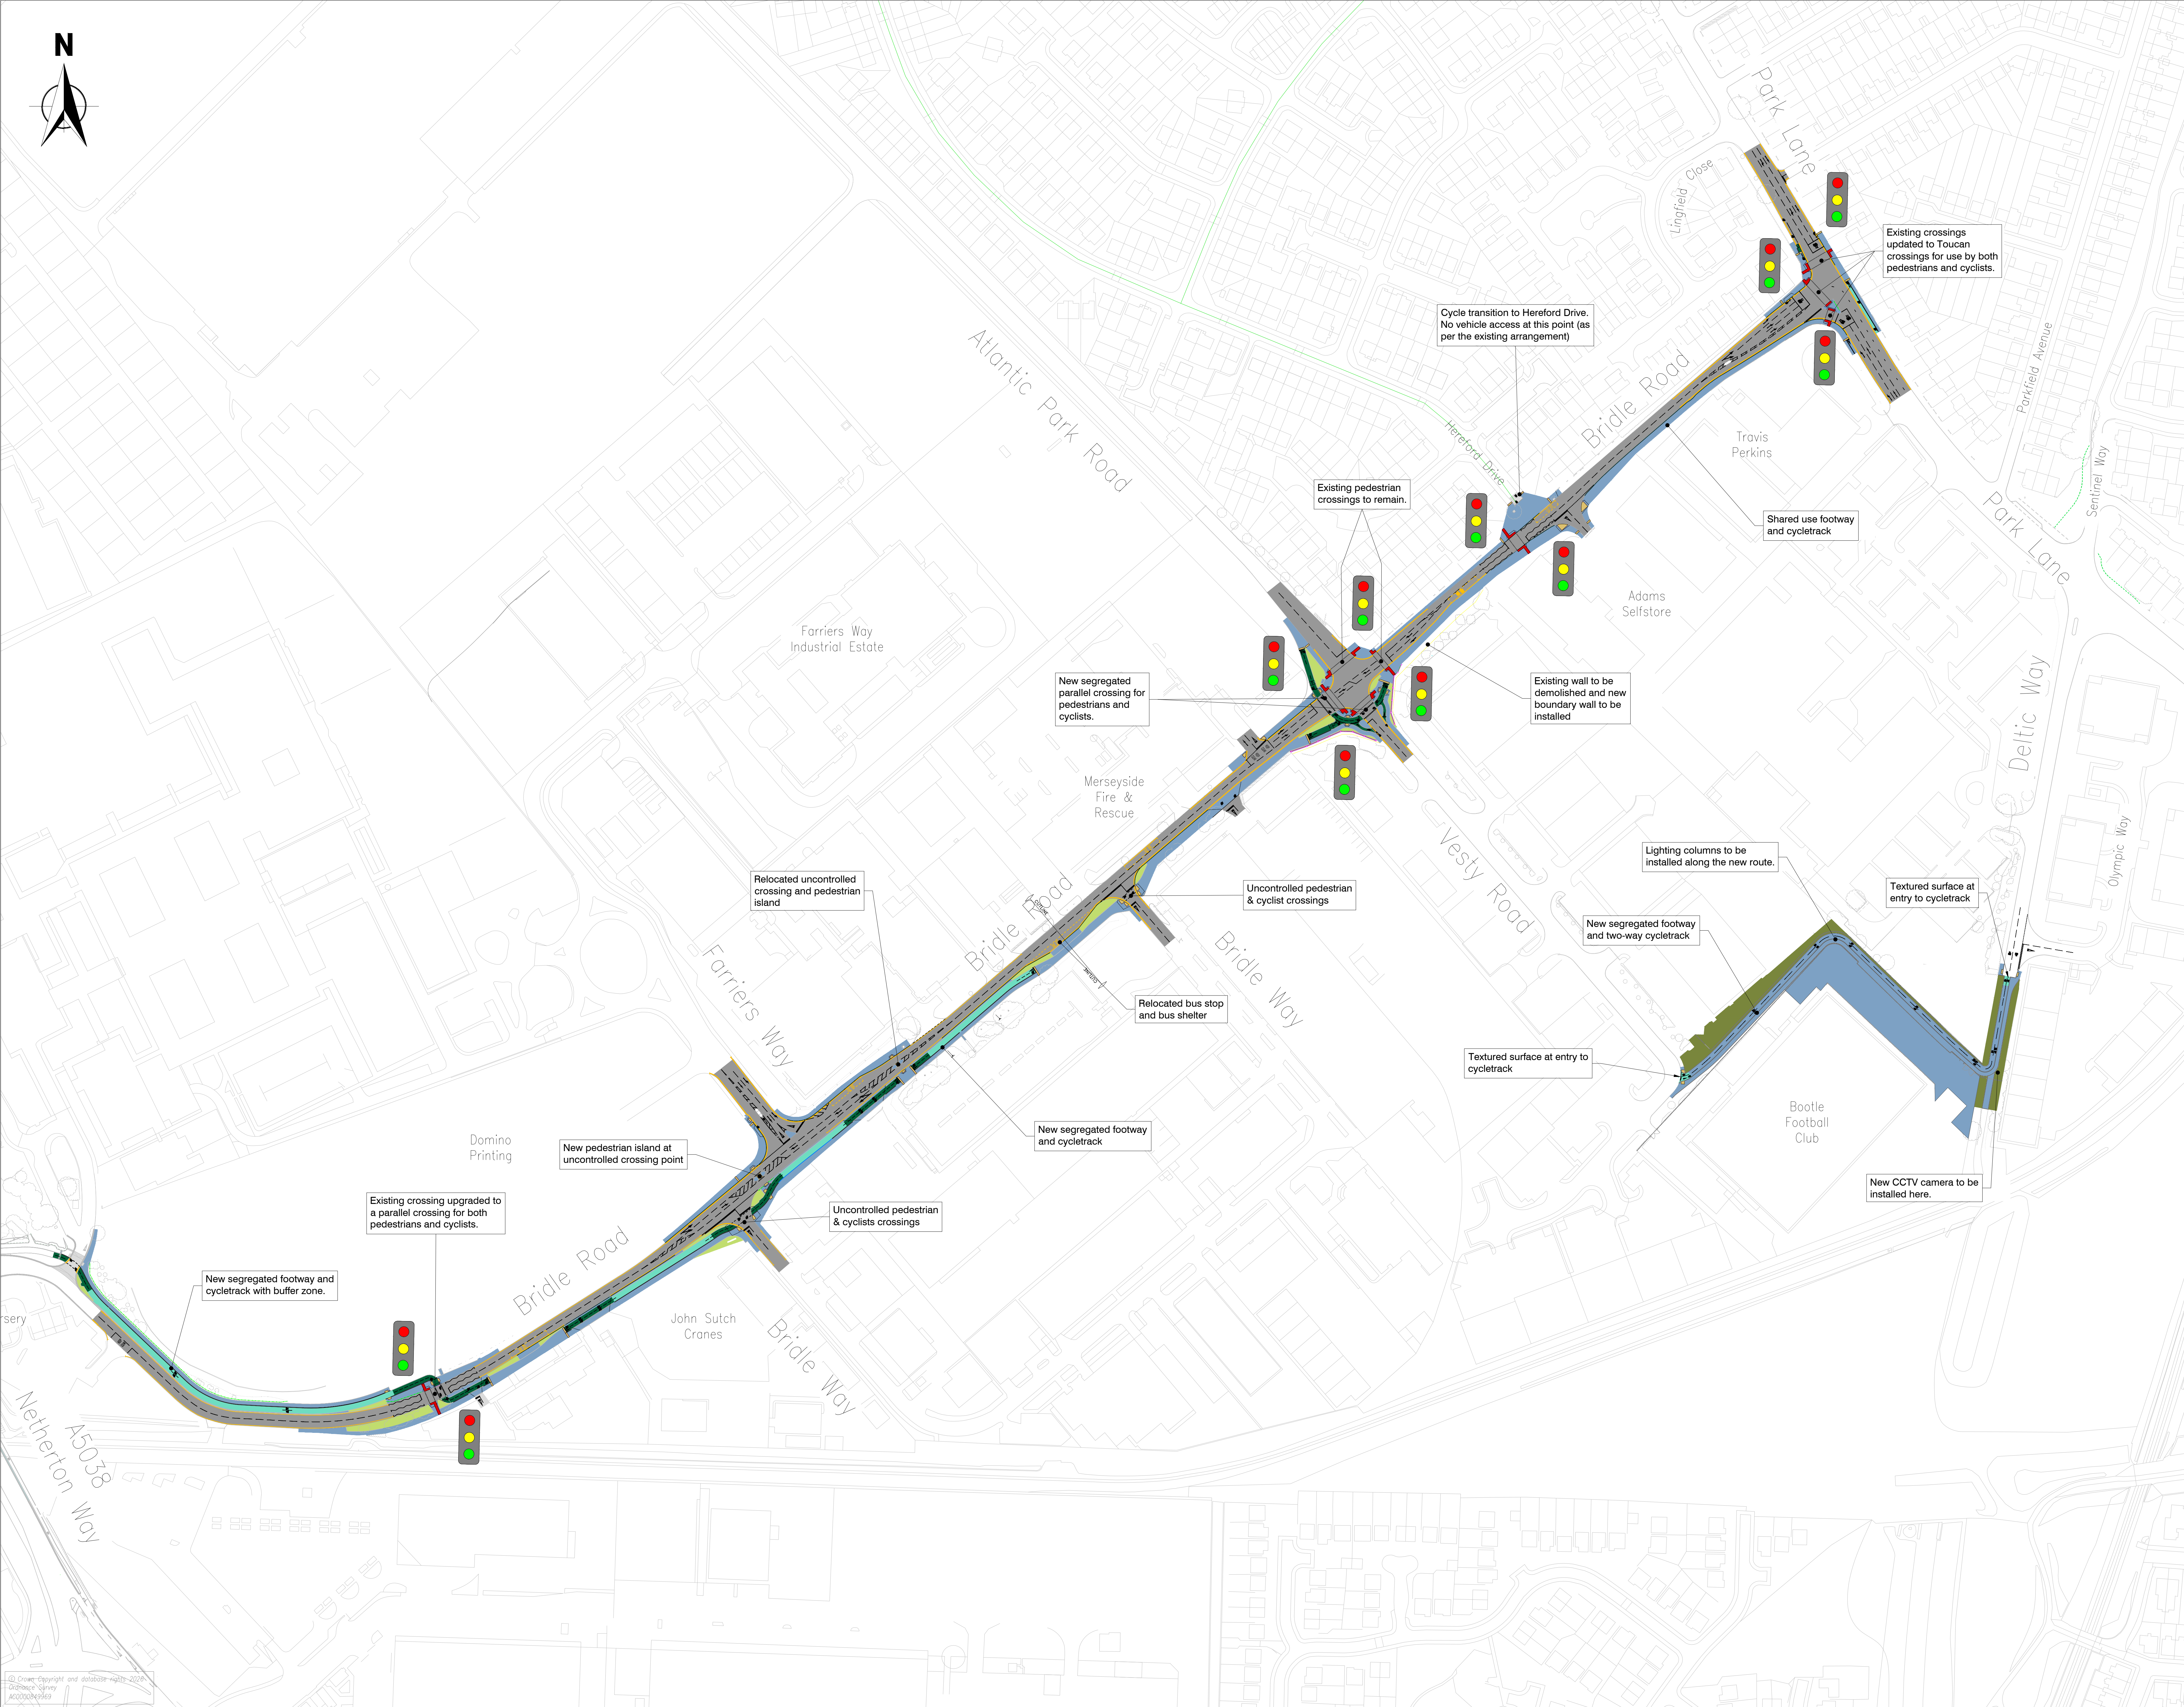

NOTES:

1. This drawing is intended as a detailed design overview for public viewing and is not for construction purposes.
2. All existing private access points (including driveways) will remain as existing.
3. All new signalised crossings will be either toucan or parallel crossing which facilitate both pedestrians and cyclists.
4. Not all signal heads shown for drawing clarity.
5. Bus stop shelters to be installed/relocated next to proposed bus stop locations.

GENERAL KEY:

- Red Coloured Tactile Paving
- Buff Coloured Tactile Paving
- Cycletrack Demarcation Blocks
- Proposed Pedestrian Guardrails
- Proposed Boundary Fence
- Proposed Boundary Wall
- Traffic Signal (Indicative Location Only)

SURFACE FINISHES KEY:

- Carnegie Re-surfacing
- Footway (Asphalt Surfacing)
- New Segregated Cycleway (Asphalt Surfacing)
- New Green Coloured Cycleway (Green Asphalt Surfacing)
- New Paving Slab Footway
- Verge

Rev	Description	Date	Drawn	Approved

Sefton Council

Magdalen House, 30 Trinity Road, Bootle, Merseyside, L20 3NJ

Drawing Status

ISSUED FOR CONSTRUCTION

Scheme

**MARITIME CORRIDOR PHASE 2
DETAILED DESIGN**

Drawing Title

**BRIDLE ROAD & VESTY ROAD
TO DELTEC WAY
FULL SCHEME OVERVIEW**

Scale	Designed	Drawn	Checked	Date
Not to Scale		AM		Sept 2026

Project No	Originator	Type	Drawing No	Rev
5219216 - DES - DR - 101				C01